DRG. No. 40134/PL/2/02/206 | REV. 1

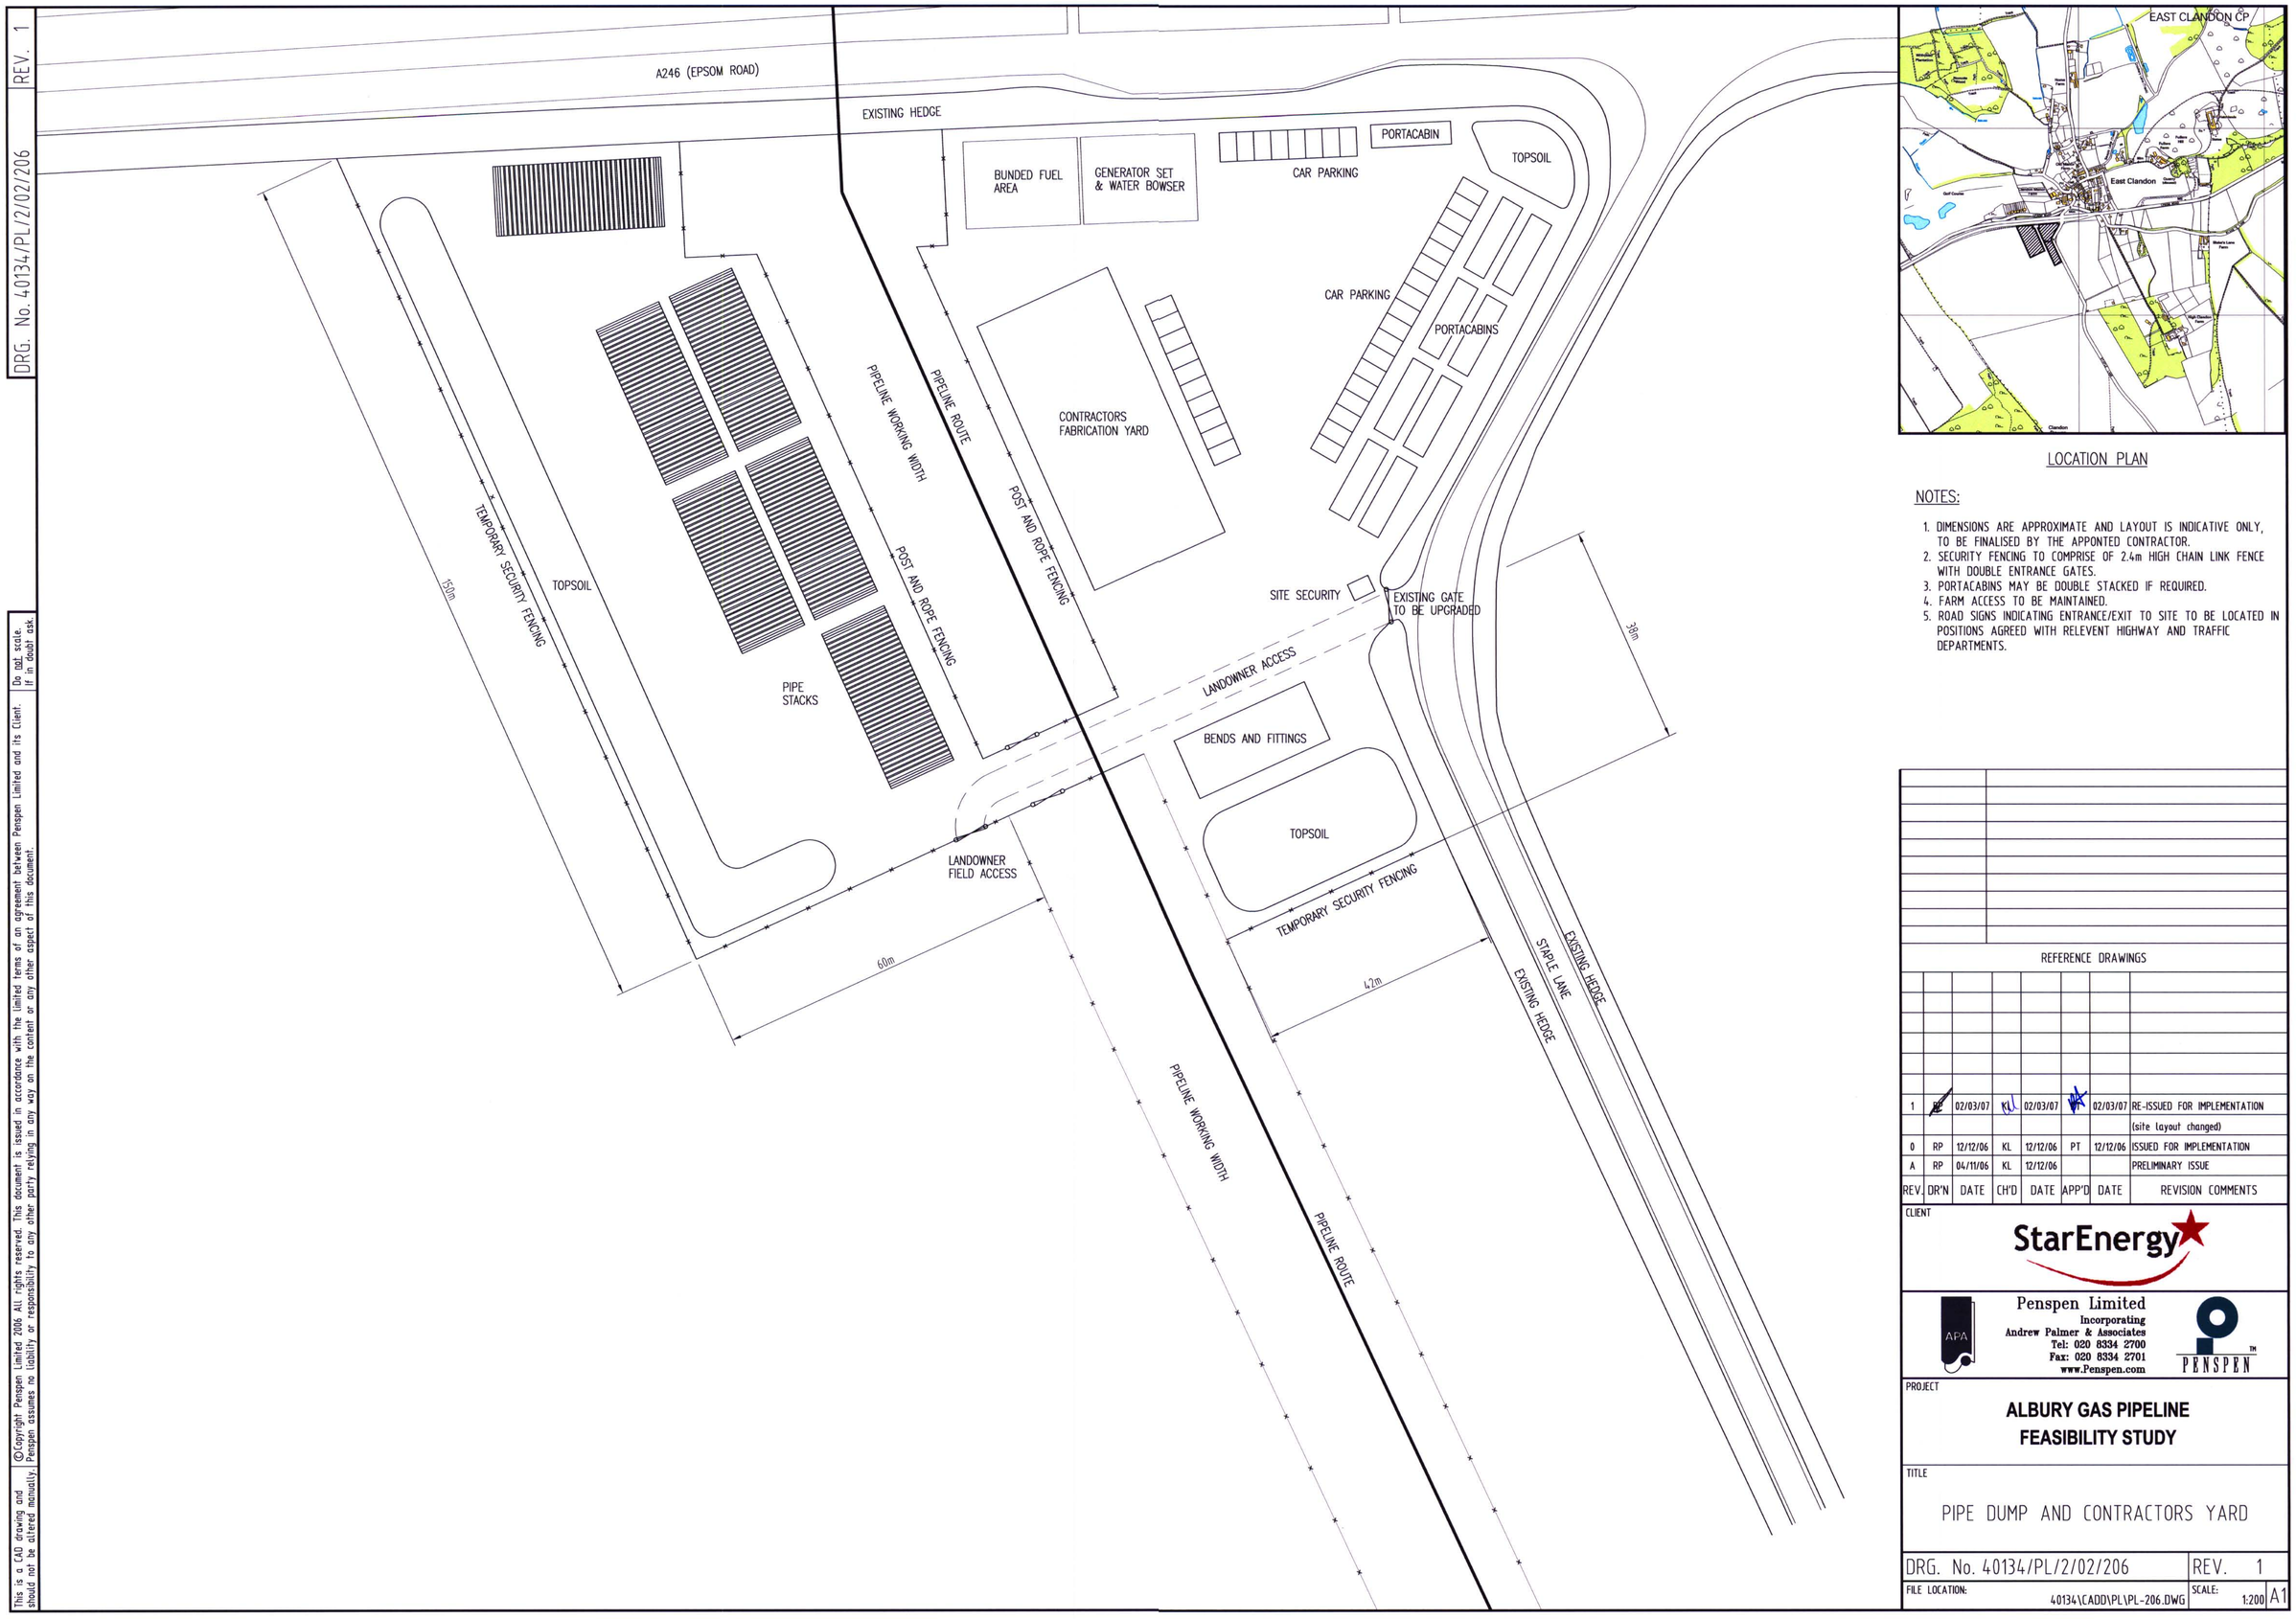

LOCATION PLAN

NOTES:

1. DIMENSIONS ARE APPROXIMATE AND LAYOUT IS INDICATIVE ONLY, TO BE FINALISED BY THE APPONTED CONTRACTOR.
2. SECURITY FENCING TO COMPRISE OF 2.4m HIGH CHAIN LINK FENCE WITH DOUBLE ENTRANCE GATES.
3. PORTACABINS MAY BE DOUBLE STACKED IF REQUIRED.
4. FARM ACCESS TO BE MAINTAINED.
5. ROAD SIGNS INDICATING ENTRANCE/EXIT TO SITE TO BE LOCATED IN POSITIONS AGREED WITH RELEVENT HIGHWAY AND TRAFFIC DEPARTMENTS.

REFERENCE DRAWINGS

REV.	DR'N	DATE	CH'D	DATE	APP'D	DATE	REVISION COMMENTS
1	RP	02/03/07	KL	02/03/07	PT	02/03/07	RE-ISSUED FOR IMPLEMENTATION
							(site Layout changed)
0	RP	12/12/06	KL	12/12/06	PT	12/12/06	ISSUED FOR IMPLEMENTATION
A	RP	04/11/06	KL	12/12/06			PRELIMINARY ISSUE

CLIENT: StarEnergy

Penspen Limited
Incorporating
Andrew Palmer & Associates
Tel: 020 8334 2700
Fax: 020 8334 2701
www.Penspen.com

PROJECT

ALBURY GAS PIPELINE FEASIBILITY STUDY

TITLE

PIPE DUMP AND CONTRACTORS YARD

DRG. No. 40134/PL/2/02/206 | REV. 1

FILE LOCATION: 40134\CADD\PL\PL-206.DWG | SCALE: 1:200 | A1

This is a CAD drawing and should not be altered manually. Do not scale. If in doubt ask.

©Copyright Penspen Limited 2006 ALL rights reserved. This document is issued in accordance with the limited terms of an agreement between Penspen Limited and its Client. Penspen assumes no liability or responsibility to any other party relying in any way on the content or any other aspect of this document.