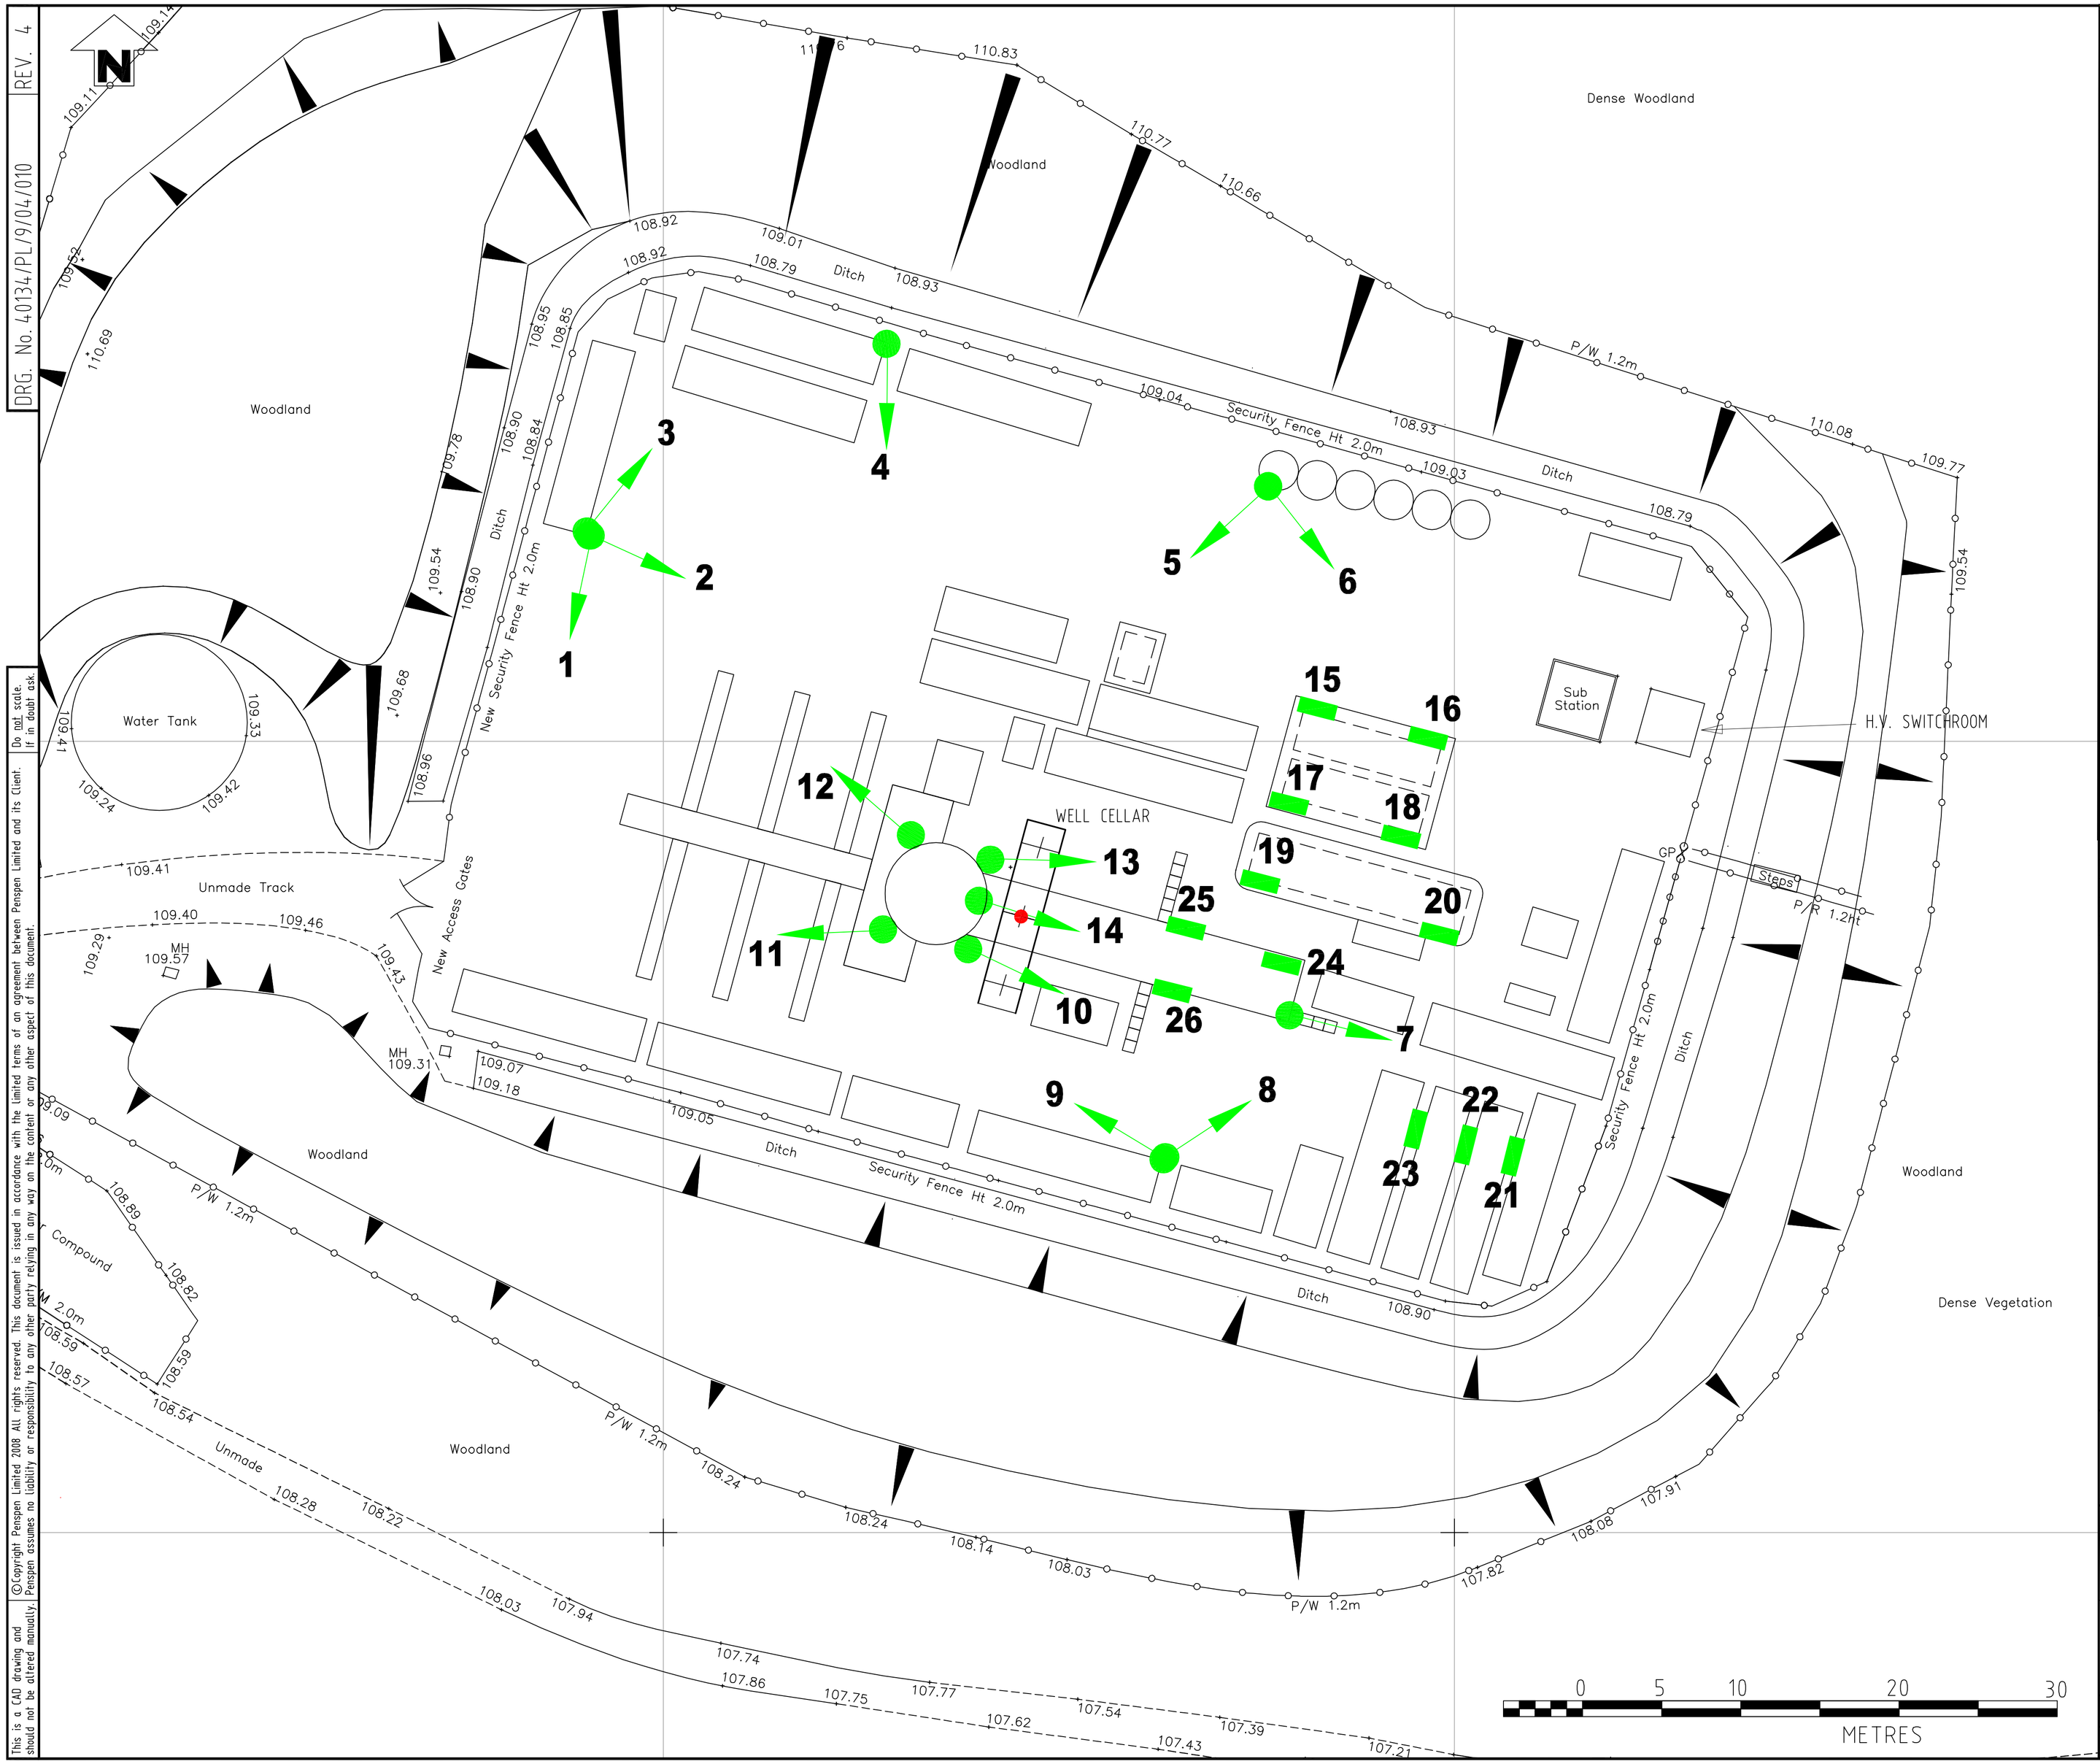


NOTES:

1. DIRECTIONAL LIGHTS TO BE ASYMETRIC ENCLOSURE DESIGN.
2. DIRECTIONAL LIGHT LOCATIONS
3. STRIP LIGHT LOCATIONS
4. RED BLINKING AVIATION LIGHT
   NIGHT OPERATION ONLY UTILISING PHOTO ELECTRIC CELL

LIGHTING SCHEDULE

| | HEIGHT | LOCATION |
|---|---|---|
| 1. | 6m | GENERAL YARD LIGHTING |
| 2. | 6m | GENERAL YARD LIGHTING |
| 3. | 6m | GENERAL YARD LIGHTING |
| 4. | 6m | GENERAL YARD LIGHTING / ACCOMMODATION ACCESS |
| 5. | 6m | GENERAL YARD LIGHTING |
| 6. | 6m | GENERAL YARD LIGHTING |
| 7. | 6m | GENERAL YARD LIGHTING / OFFICE ACCESS |
| 8. | 6m | GENERAL YARD LIGHTING / OFFICE ACCESS |
| 9. | 6m | GENERAL YARD LIGHTING / OFFICE ACCESS |
| 10. | 6m | DRILL RIG LIGHTING / OFFICE ACCESS |
| 11. | 6m | CATWALK AND PIPE RACK AREA |
| 12. | 6m | CATWALK AND PIPE RACK AREA |
| 13. | 6m | DRILL RIG LIGHTING / OFFICE ACCESS |
| 14. | 10m | ILLUMINATING RIG FLOOR AREA |
| 15. | 3.5m | ILLUMINATING MUD PUMP |
| 16. | 3.5m | ILLUMINATING MUD PUMP |
| 17. | 3.5m | ILLUMINATING MUD PUMP |
| 18. | 3.5m | ILLUMINATING MUD PUMP |
| 19. | 3.5m | ILLUMINATING HYDRAULIC POWER UNIT |
| 20. | 3.5m | ILLUMINATING HYDRAULIC POWER UNIT |
| 21. | 3.5m | ILLUMINATING GENERATOR SETS |
| 22. | 3.5m | ILLUMINATING GENERATOR SETS |
| 23. | 3.5m | ILLUMINATING GENERATOR SETS |
| 24. | 7.0m | ILLUMINATING TOP OF RIG TRAILER |
| 25. | 7.0m | ILLUMINATING TOP OF RIG TRAILER |
| 26. | 7.0m | ILLUMINATING TOP OF RIG TRAILER |

40134/PL/9/04/005 PROPOSED WELLSITE - COMPOUND PLAN - DRILLING PHASE

REFERENCE DRAWINGS

| REV. | DR'N | DATE | CH'D | DATE | APP'D | DATE | REVISION COMMENTS |
|---|---|---|---|---|---|---|---|
| 4 | DJW | 06-03-08 | | | | | LAYOUT REVISED |
| 3 | DJW | 25-01-08 | | | | | RIG LAYOUT UPDATED |
| 2 | DJW | 21-01-08 | | | | | PLANNING ISSUE |
| 1 | DJW | 15-01-08 | | | | | STAR COMMENTS INCORPORATED |
| 0 | DJW | 20/12/07 | | | | | FIRST ISSUE |

CLIENT

StarEnergy


Penspen Limited
Incorporating
Andrew Palmer & Associates
Tel: 020 8334 2700
Fax: 020 8334 2701
www.Penspen.com


PENSPEN

PROJECT

**ALBURY APPRAISAL WELL**

TITLE

PROPOSED WELLSITE
COMPOUND PLAN - DRILLING PHASE
LIGHTING PLAN

DRG. No. 40134/PL/9/04/010 REV. 4

FILE LOCATION: K:\40134CW\cadd\.....DWG SCALE: 1:200 A1

DRG. No. 40134/PL/9/04/010 REV. 4

Do not scale. If in doubt ask.


This is a CAD drawing and should not be altered manually. ©Copyright Penspen Limited 2008 All rights reserved. This document is issued in accordance with the limited terms of an agreement between Penspen Limited and its Client. Penspen assumes no liability or responsibility to any other party relying in any way on the content or any other aspect of this document.